Logan High School

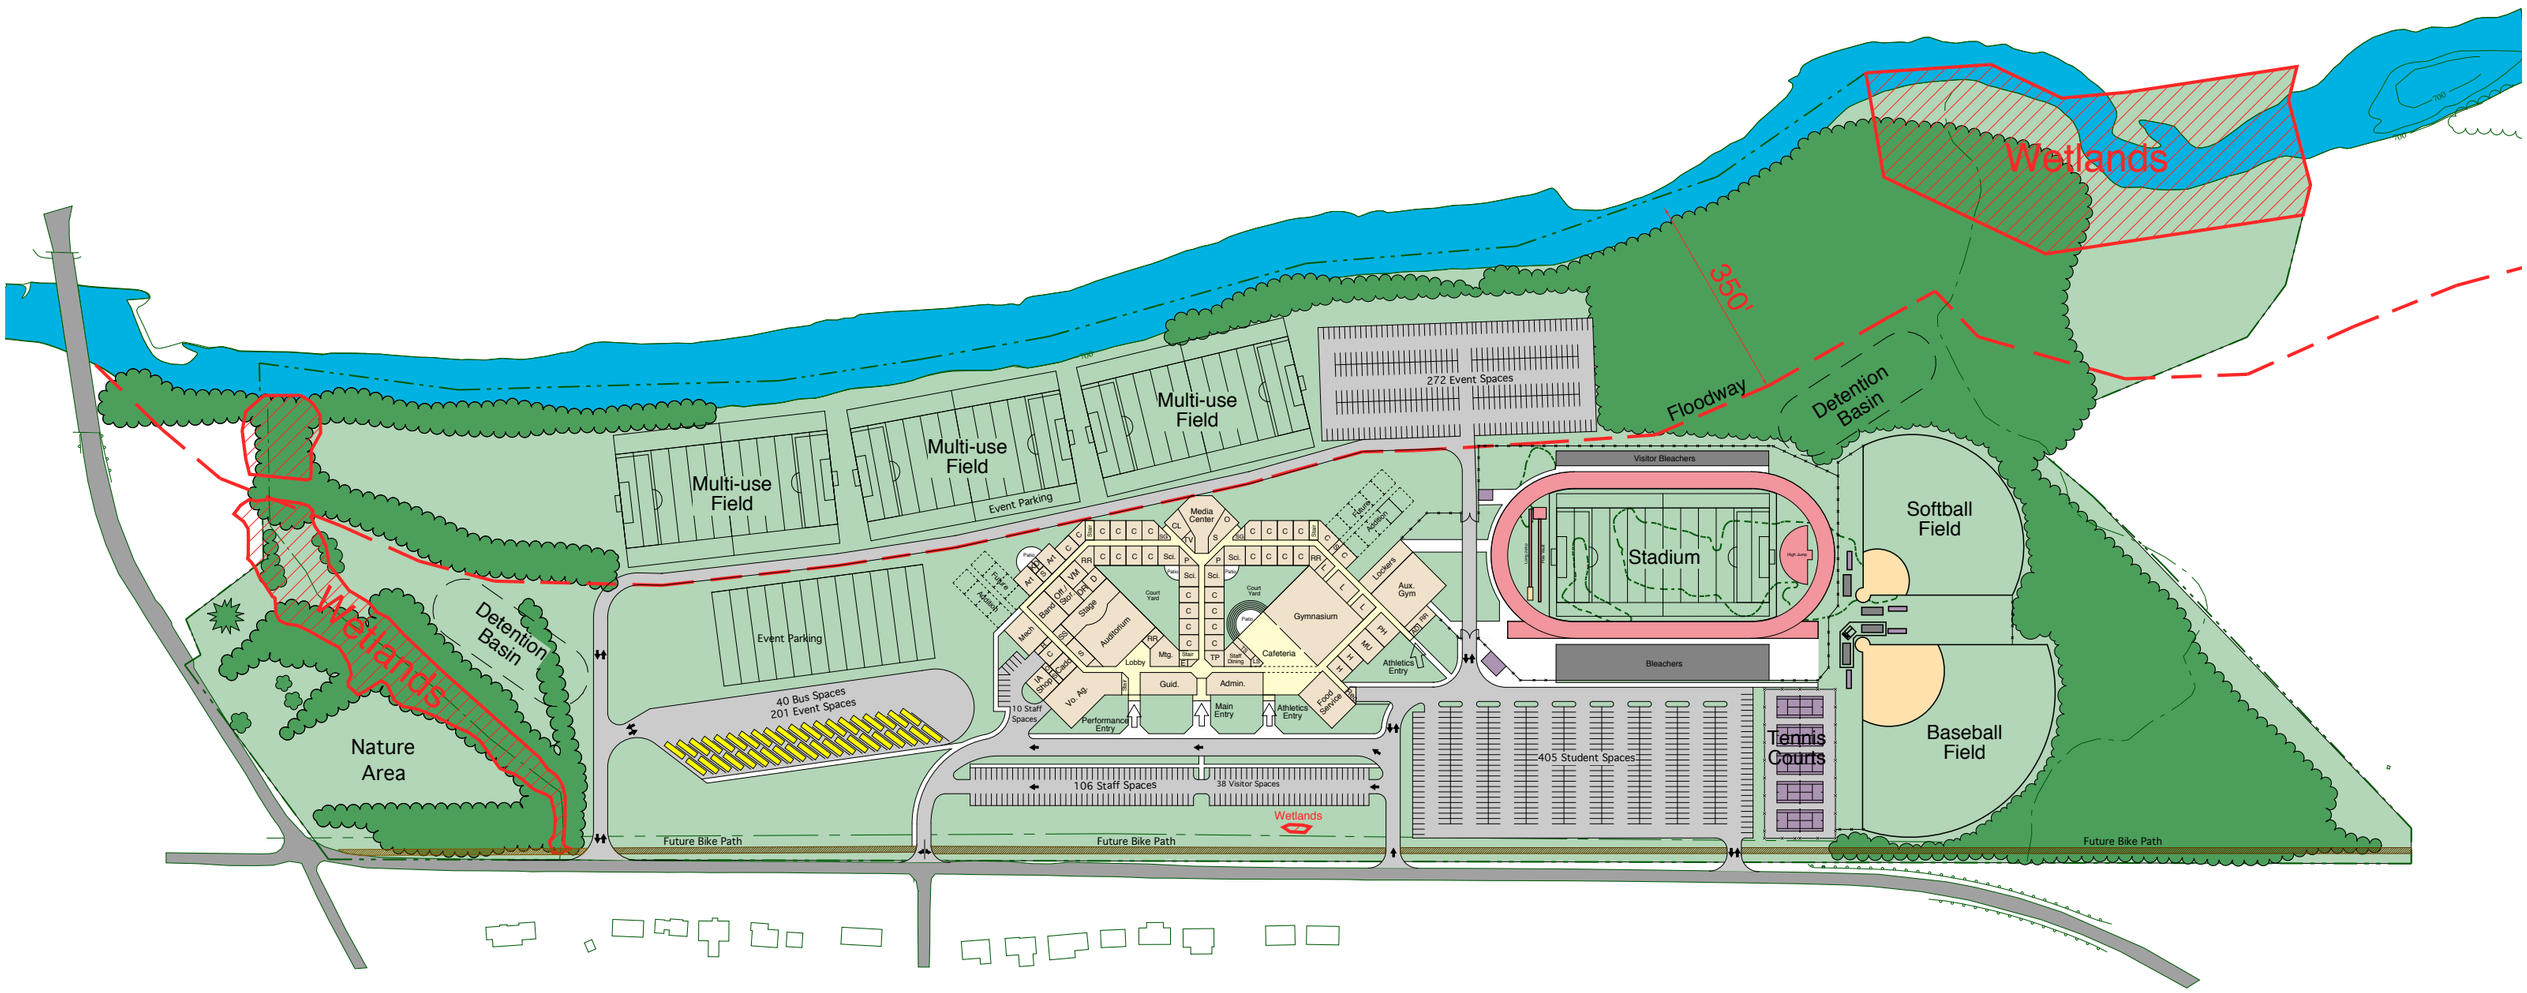

Site Concept 2A

No Scale

north

11-19-04

Voorhis Slone Welsh Crossland Architects